INVERLEITH HOUSE - ROYAL BOTANIC GARDEN EDINBURGH

Second Floor Gallery Plan

Scale - 1:100 (millimetres)

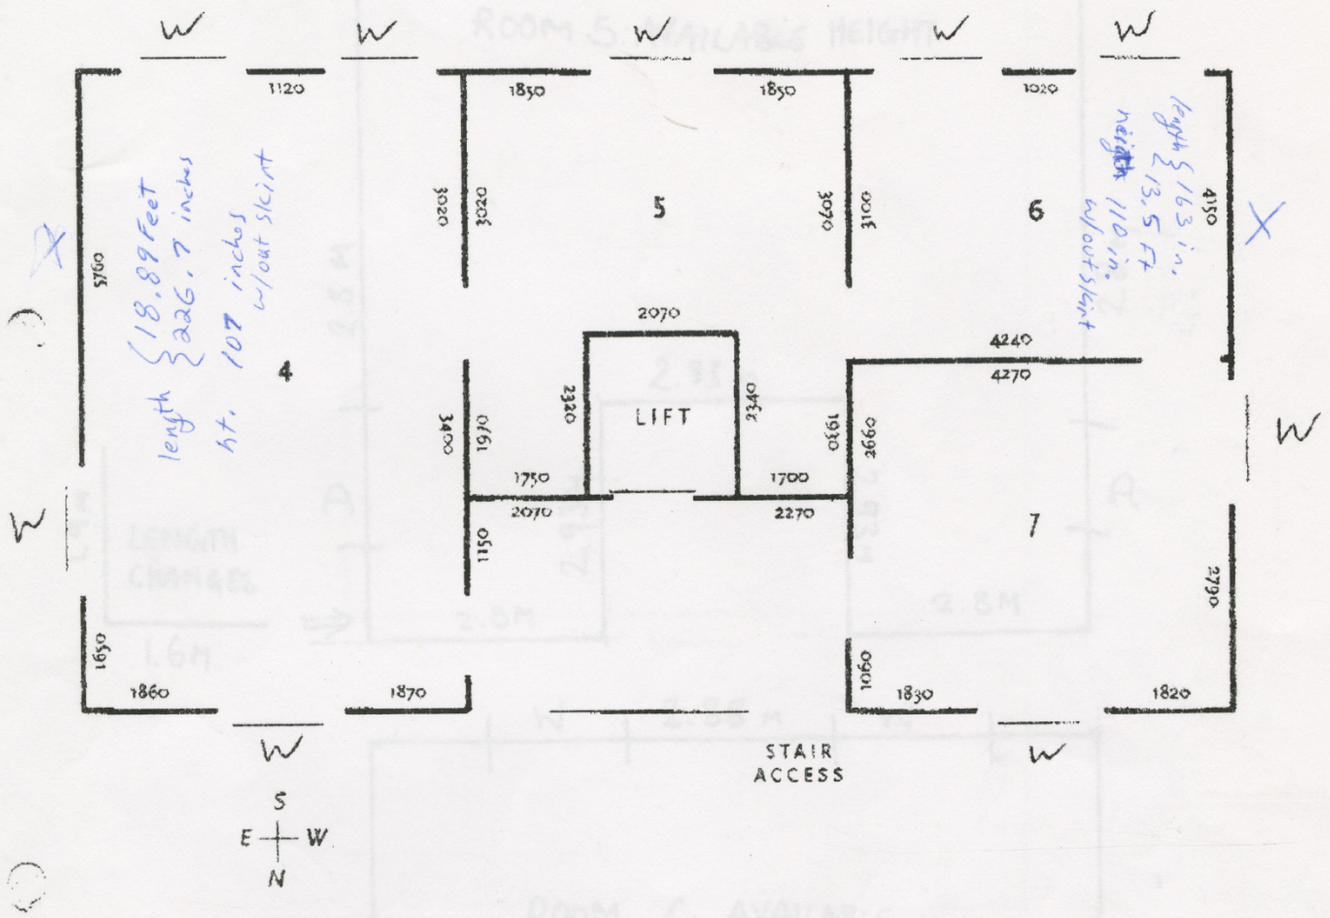

length { 18.89 Feet / 226.7 inches
ht. 107 inches w/out skirt

length { 163 in. / 13.5 Ft
height 110 in. w/out skirt

4 - useable running length 18.68 metres; useable area 53.16 square metres

5	24.19	29.43
6	12.51	23.00
7	14.97	27.10
Total	70.35 (75.84 metres including landing)	
Total		132.69 (excluding corridors and landing)

Wall height - 3020, skirting height - 180

PN/1996

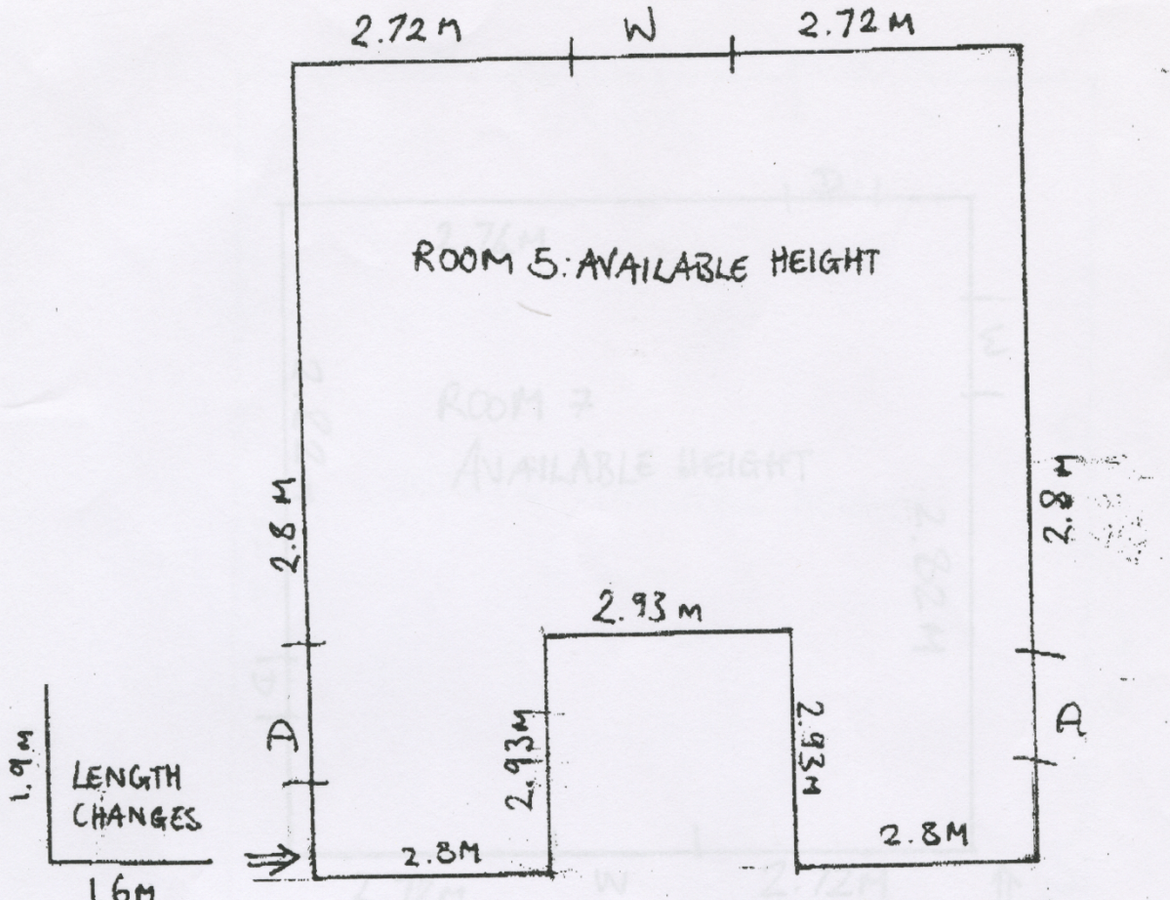

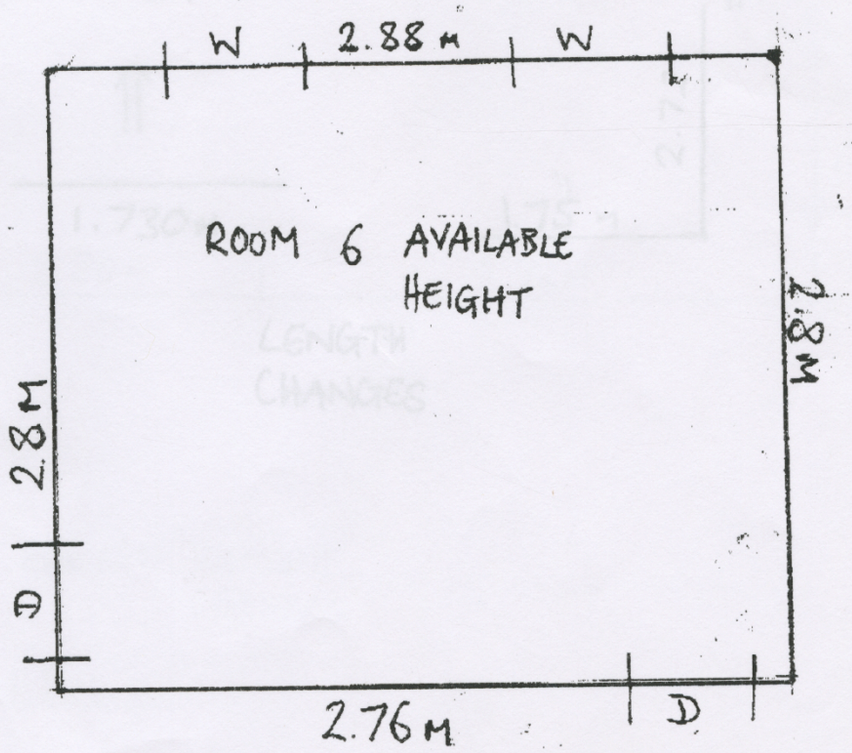

NO LENGTH CHANGES

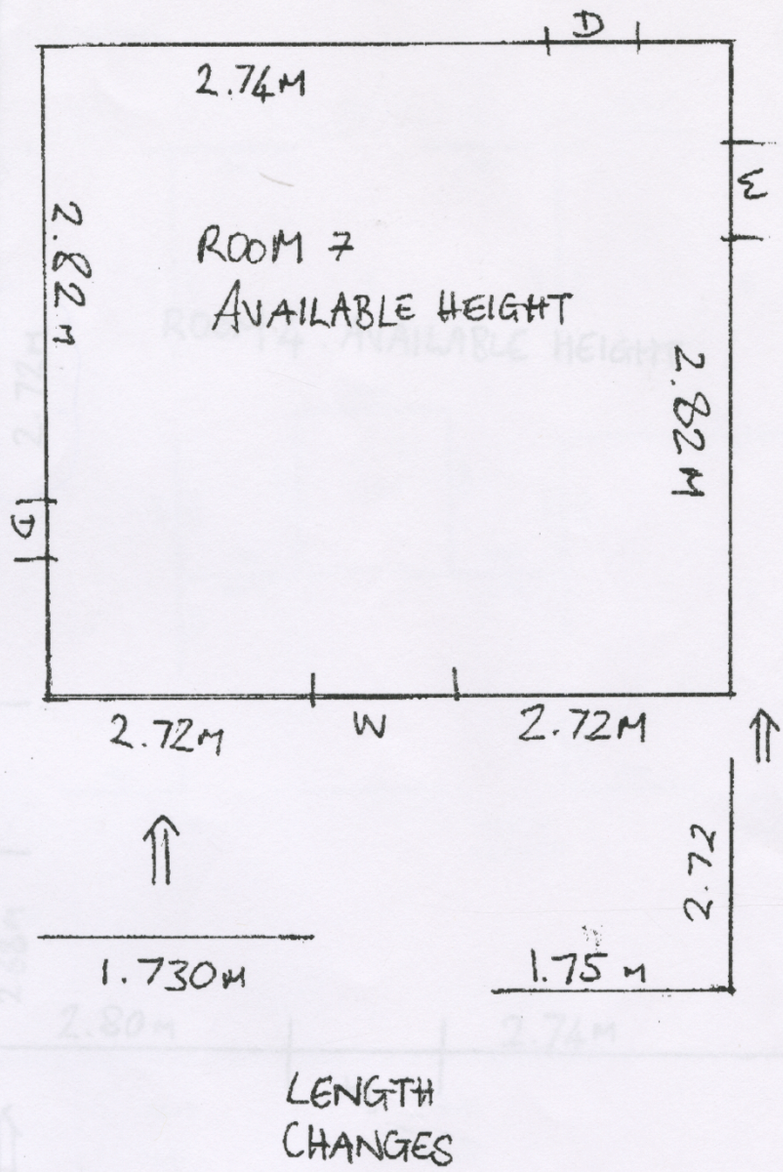

LENGTH
CHANGES

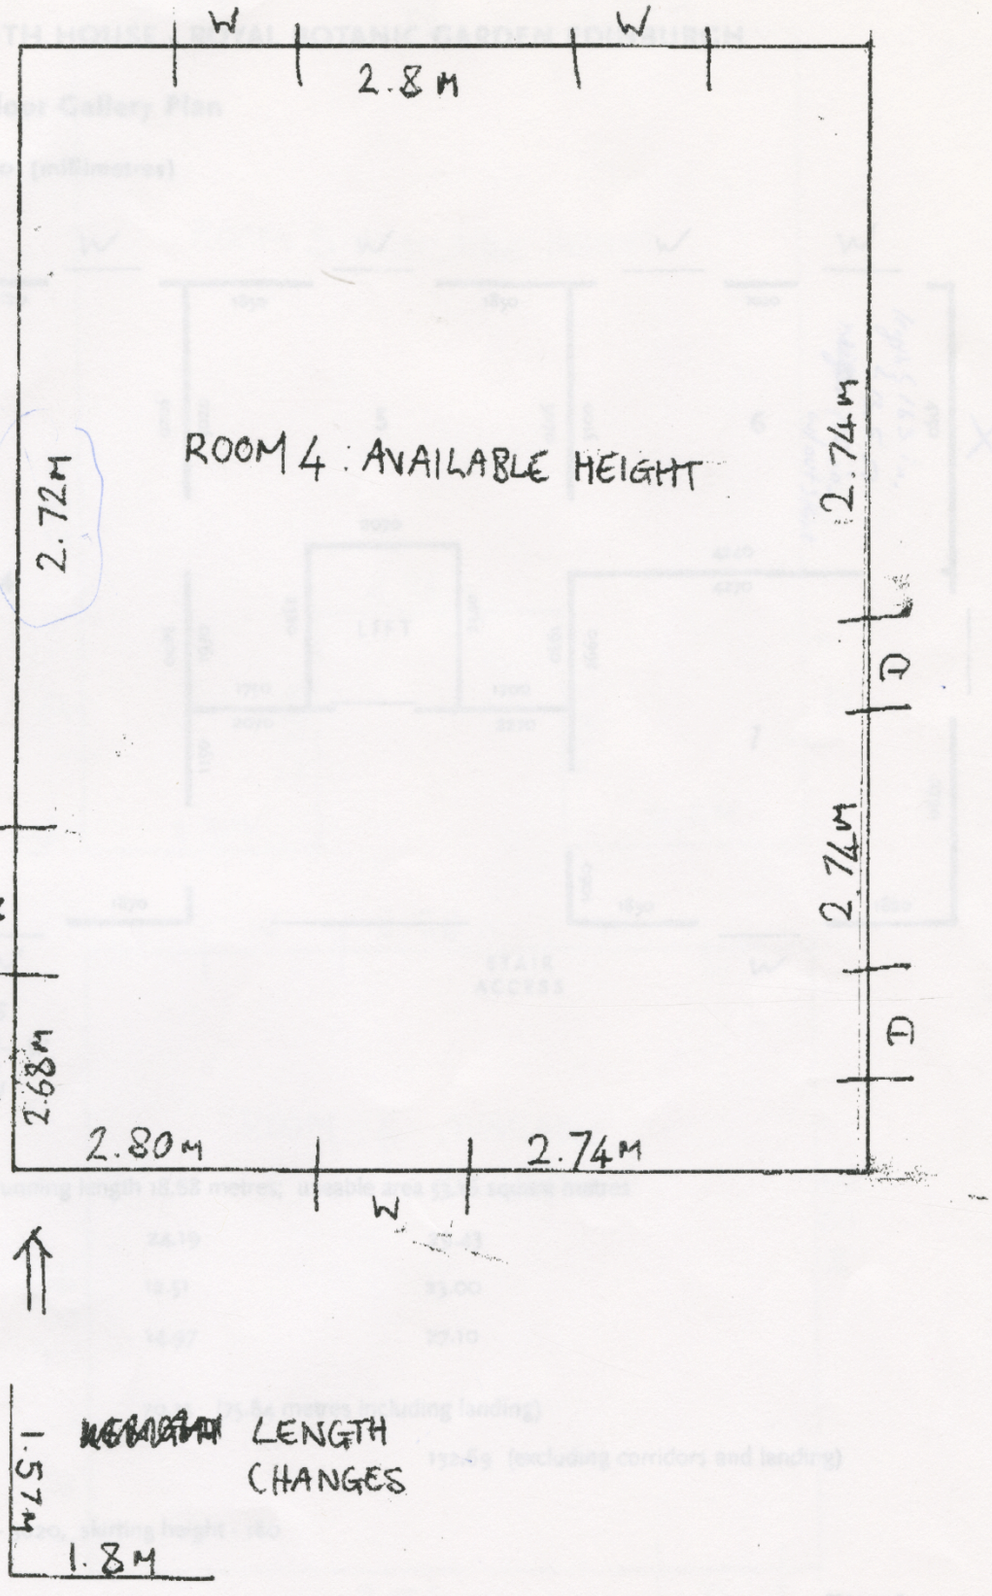
W
2.8M
W
ROOM 4 : AVAILABLE HEIGHT
2.72M
2.74M
D
2.74M
W
D
2.68M
2.80M
2.74M
W
1.57M
1.8M
LENGTH
CHANGES